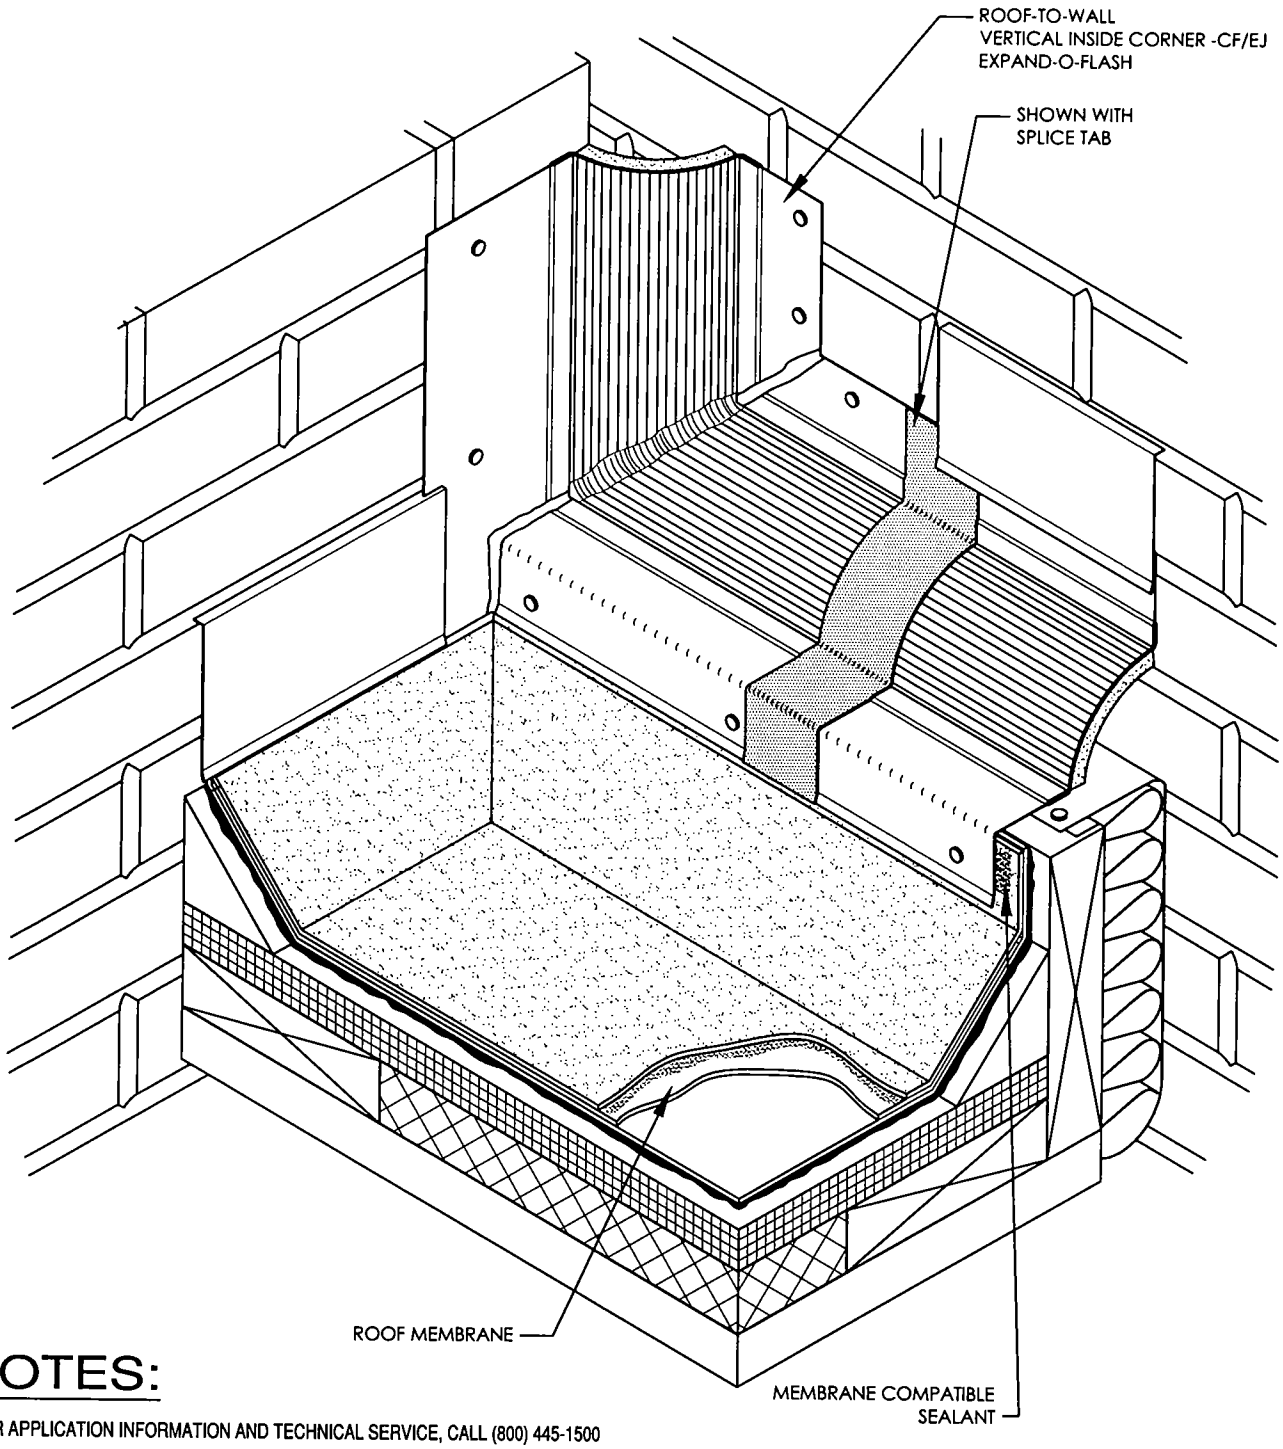

NOTES:

1. FOR APPLICATION INFORMATION AND TECHNICAL SERVICE, CALL (800) 445-1500
2. THIS DRAWING IS FOR REPRESENTATIVE PURPOSES ONLY
3. AVAILABLE FOR INSTALLATION ON ALL BITUMINOUS AND SINGLE PLY SYSTEMS
4. FACTORY-FABRICATED HORIZONTAL-TO-VERTICAL TRANSITION
5. TO ATTACH METAL FLANGES TO WALL, SET IN BED OF MASTIC BEFORE FASTENING

NYSTROM®
Right to site.

9300 73rd Avenue North
Brooklyn Park, MN 55428

PROJECT:

CONTRACTOR:

ARCHITECT:

INITIALS: **QTY:** **DATE:** **PART NUMBER:**