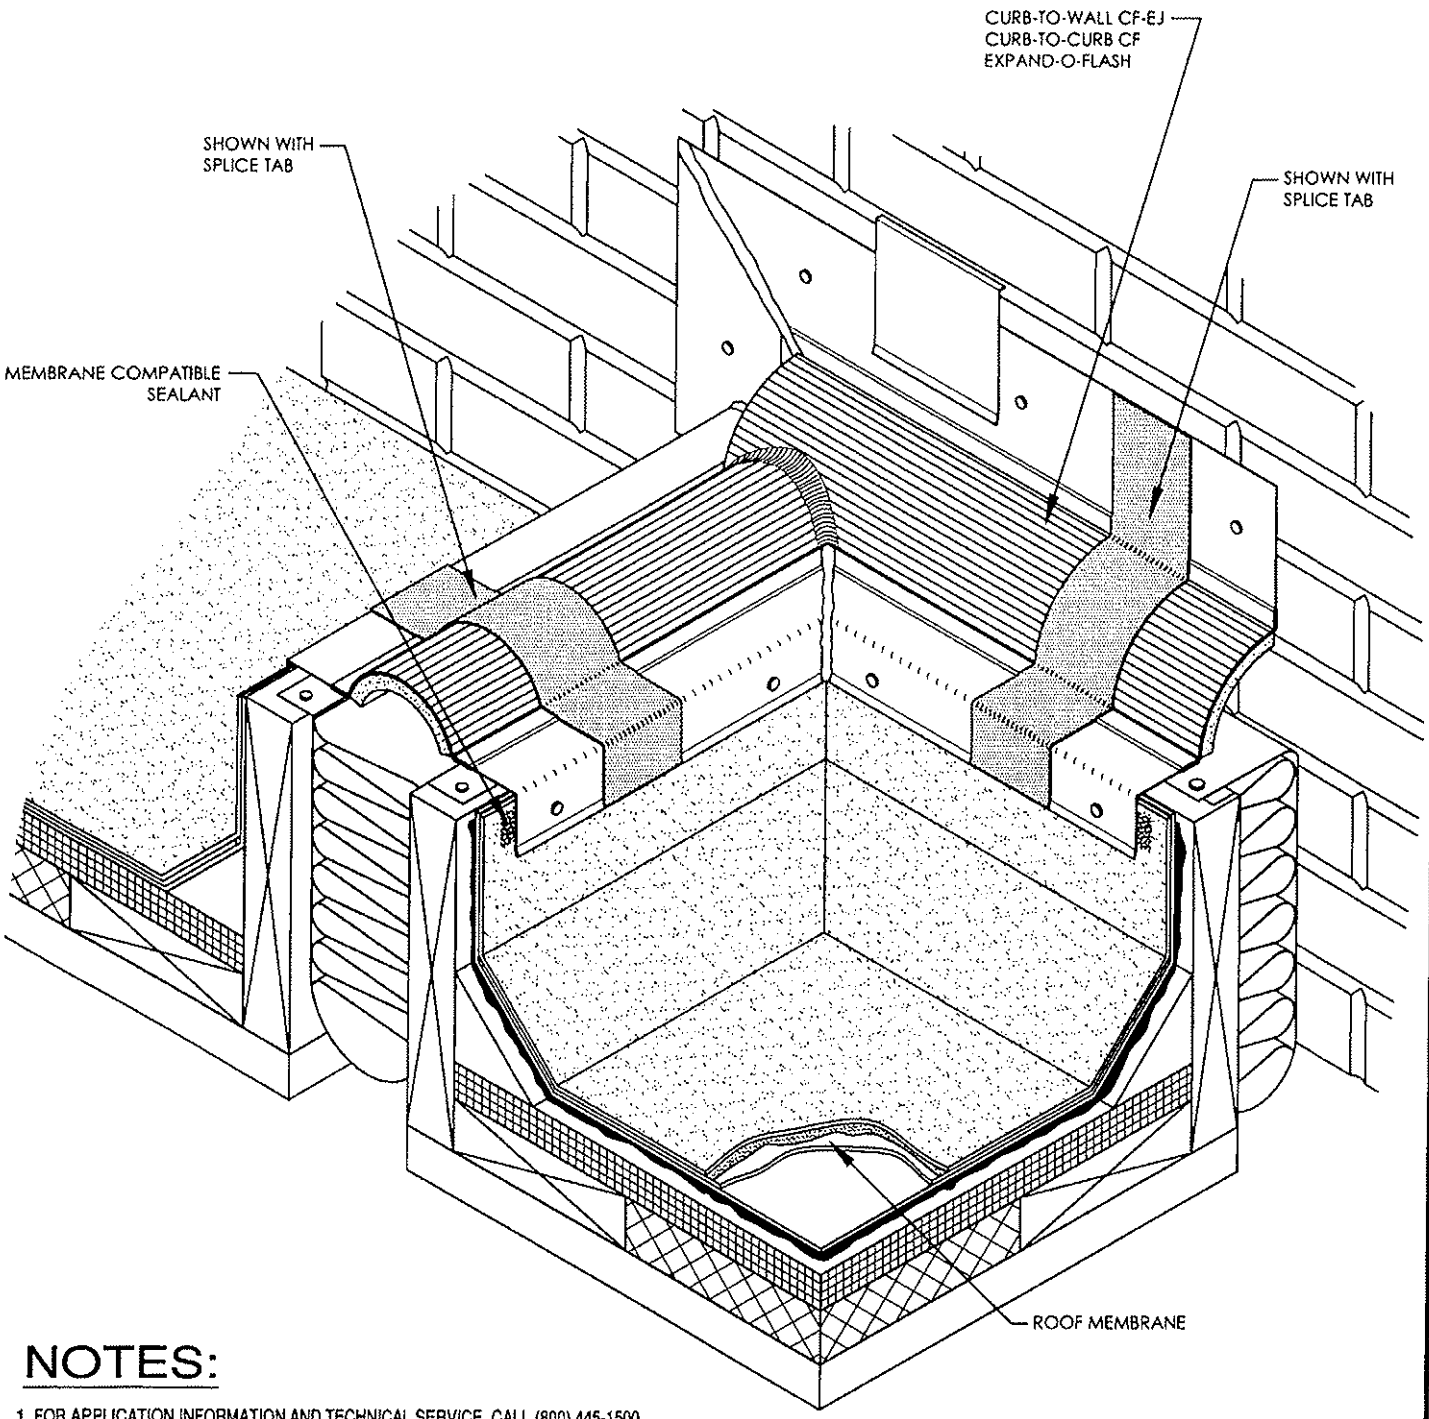

NOTES:

1. FOR APPLICATION INFORMATION AND TECHNICAL SERVICE, CALL (800) 445-1500
2. THIS DRAWING IS FOR REPRESENTATIVE PURPOSES ONLY
3. AVAILABLE FOR INSTALLATION ON ALL BITUMINOUS AND SINGLE PLY SYSTEMS
4. FACTORY-FABRICATED INTERSECTION
5. TO ATTACH METAL FLANGES TO WALL, SET IN BED OF MASTIC BEFORE FASTENING

NYSTROM®
Right to site.

9300 73rd Avenue North
Brooklyn Park, MN 55428

PROJECT:

CONTRACTOR:

ARCHITECT:

INITIALS: **QTY:** **DATE:** **PART NUMBER:**

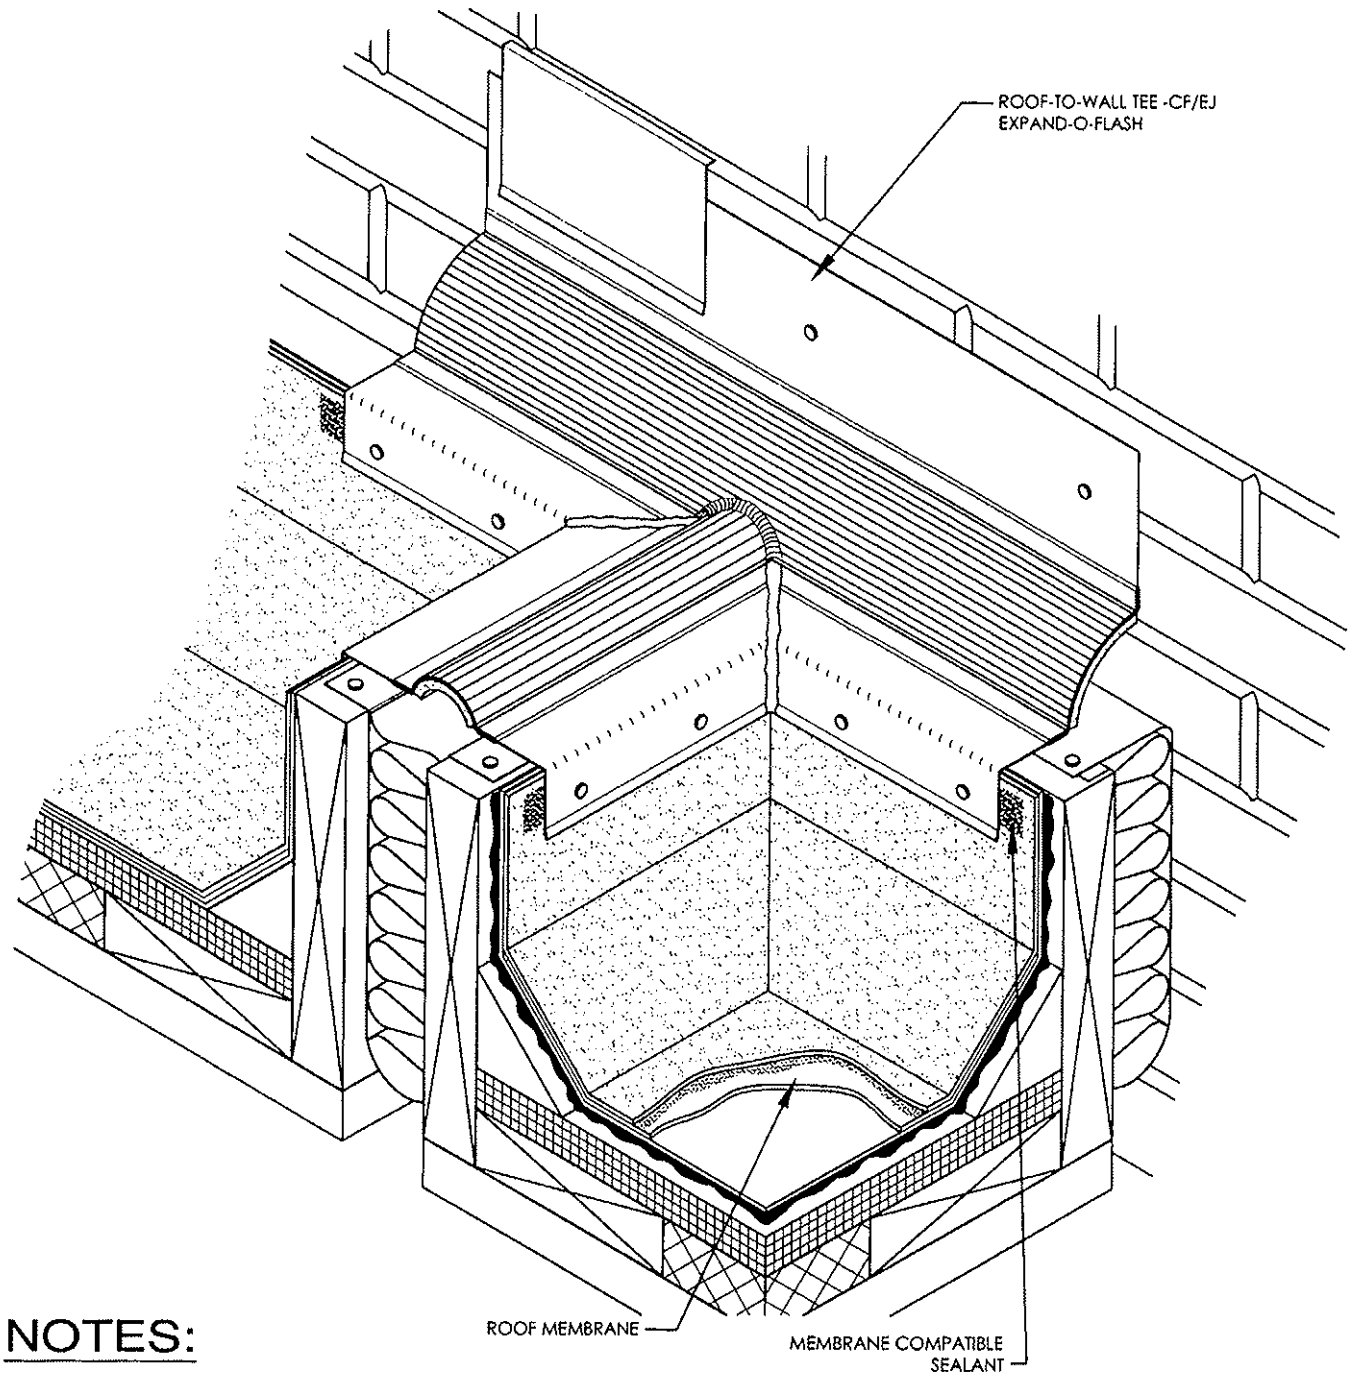

NOTES:

1. FOR APPLICATION INFORMATION AND TECHNICAL SERVICE, CALL (800) 445-1500
2. THIS DRAWING IS FOR REPRESENTATIVE PURPOSES ONLY
3. CURB INSULATION IS OPTIONAL AND AVAILABLE UPON REQUEST
4. AVAILABLE FOR INSTALLATION ON ALL BITUMINOUS AND SINGLE PLY SYSTEMS
5. FACTORY-FABRICATED INTERSECTION
6. TO ATTACH METAL FLANGES TO WALL, SET IN BED OF MASTIC BEFORE FASTENING

ROOF-TO-WALL, TEE

DRAWING NO.	SCALE	ISSUE DATE	REV. NO.
PF-6	N.T.S	9-1-07	0
	CAD FILE: EXPANSION JOINT PF-6.dwg		

J M DESIGN
Project Design · Mechanical Fastening · Details · Specs · Sheet Layout · Tapered Insulation · Governing Codes · Wind

Johns Manville