# EJ-ECF Transition

Roof to Wall – Inside Corner

## Roof-to-Wall Inside Corner

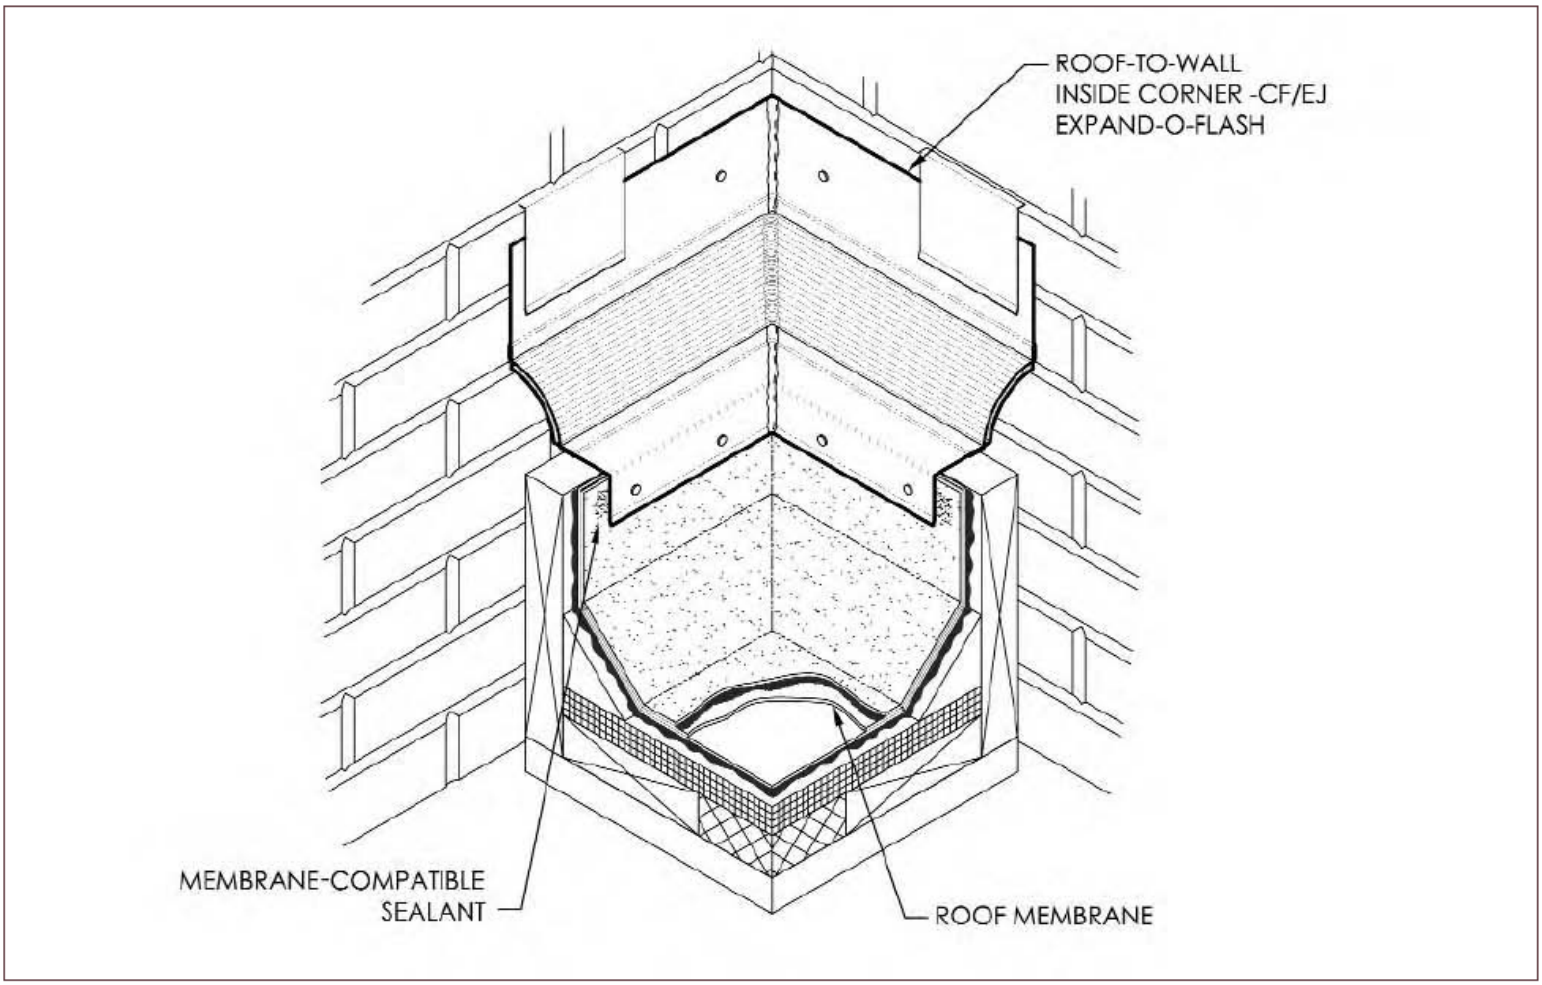


NYSTROM®
Right to site.

9300 73rd Avenue North
Brooklyn Park, MN 55428

PROJECT:

CONTRACTOR:

ARCHITECT:

**INITIALS:** **QTY:** **DATE:** **PART NUMBER:**