EJ-RJS Series (Custom)

Expansion joint cover for exterior applications
Roof to Wall condition – Custom Splice

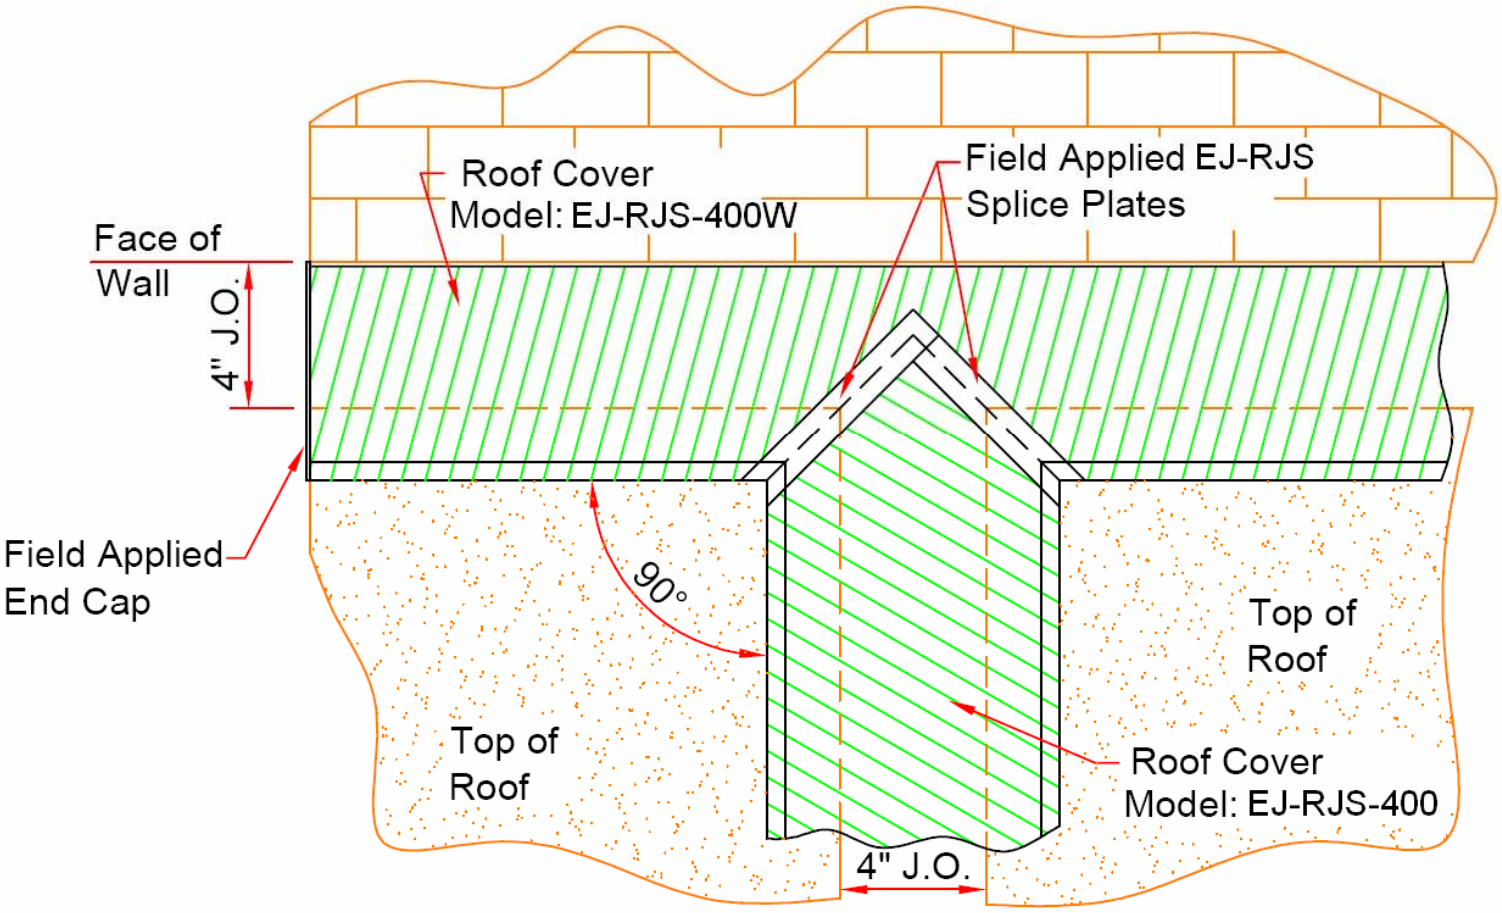

NYSTROM®
Right to site.

9300 73rd Avenue North
Brooklyn Park, MN 55428

PROJECT:
CONTRACTOR:
ARCHITECT:
INITIALS: QTY: DATE: PART NUMBER: