Transitional Splice Plate_____

Expansion joint Transitional Splice Plates for exterior applications

Roof to Roof and roof to wall condition

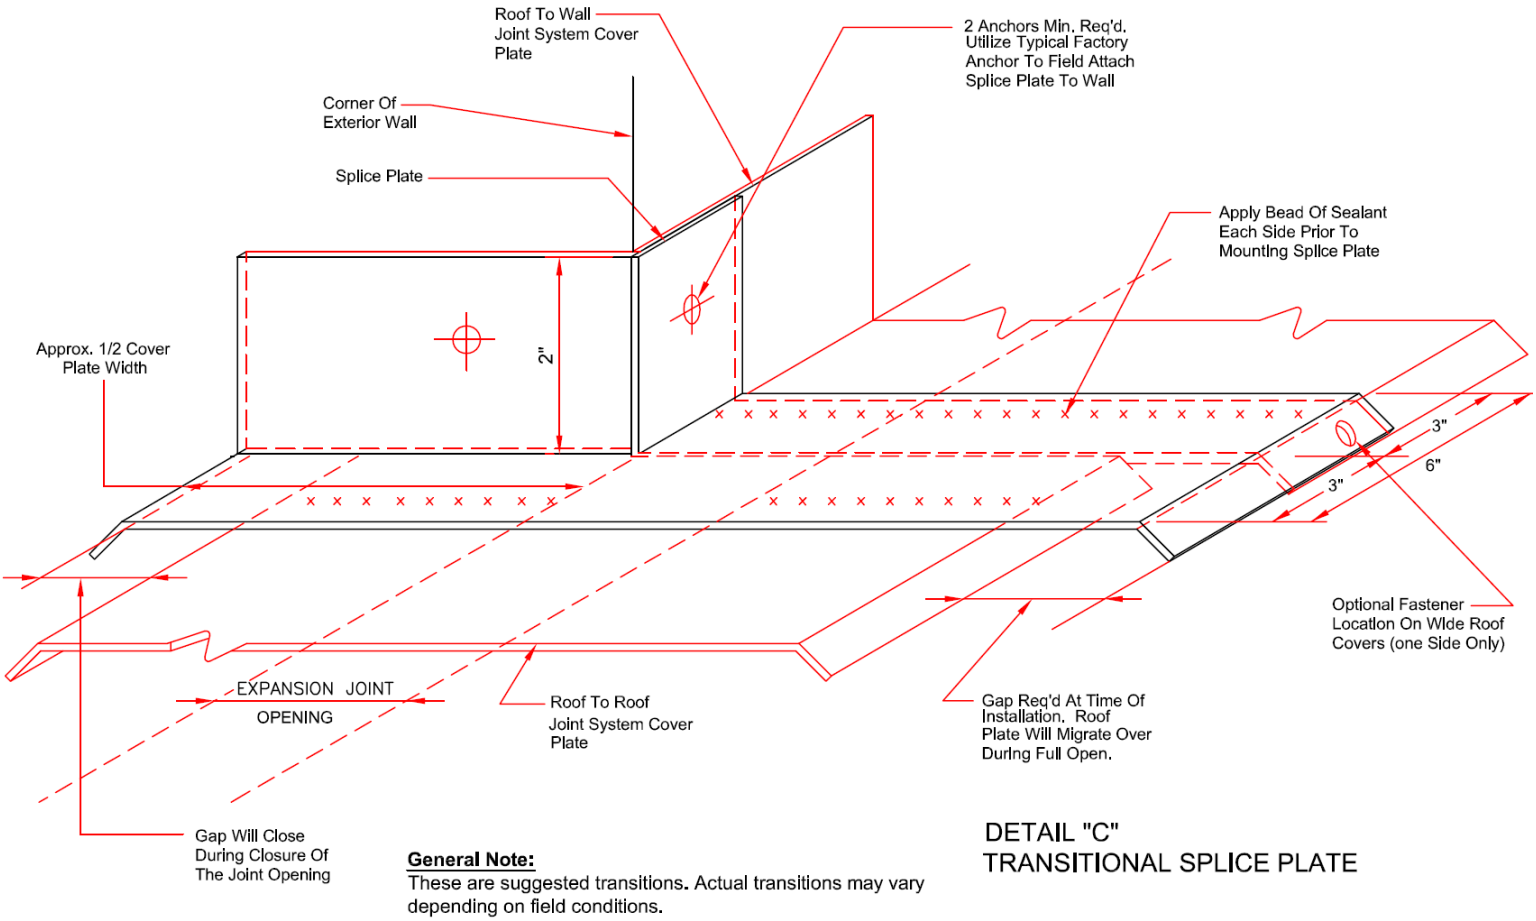

General Note:
These are suggested transitions. Actual transitions may vary depending on field conditions.

DETAIL "C"
TRANSITIONAL SPLICE PLATE

NYSTROM®
Right to site.

9300 73rd Avenue North
Brooklyn Park, MN 55428

PROJECT:

CONTRACTOR:

ARCHITECT:

INITIALS: **QTY:** **DATE:** **PART NUMBER:**